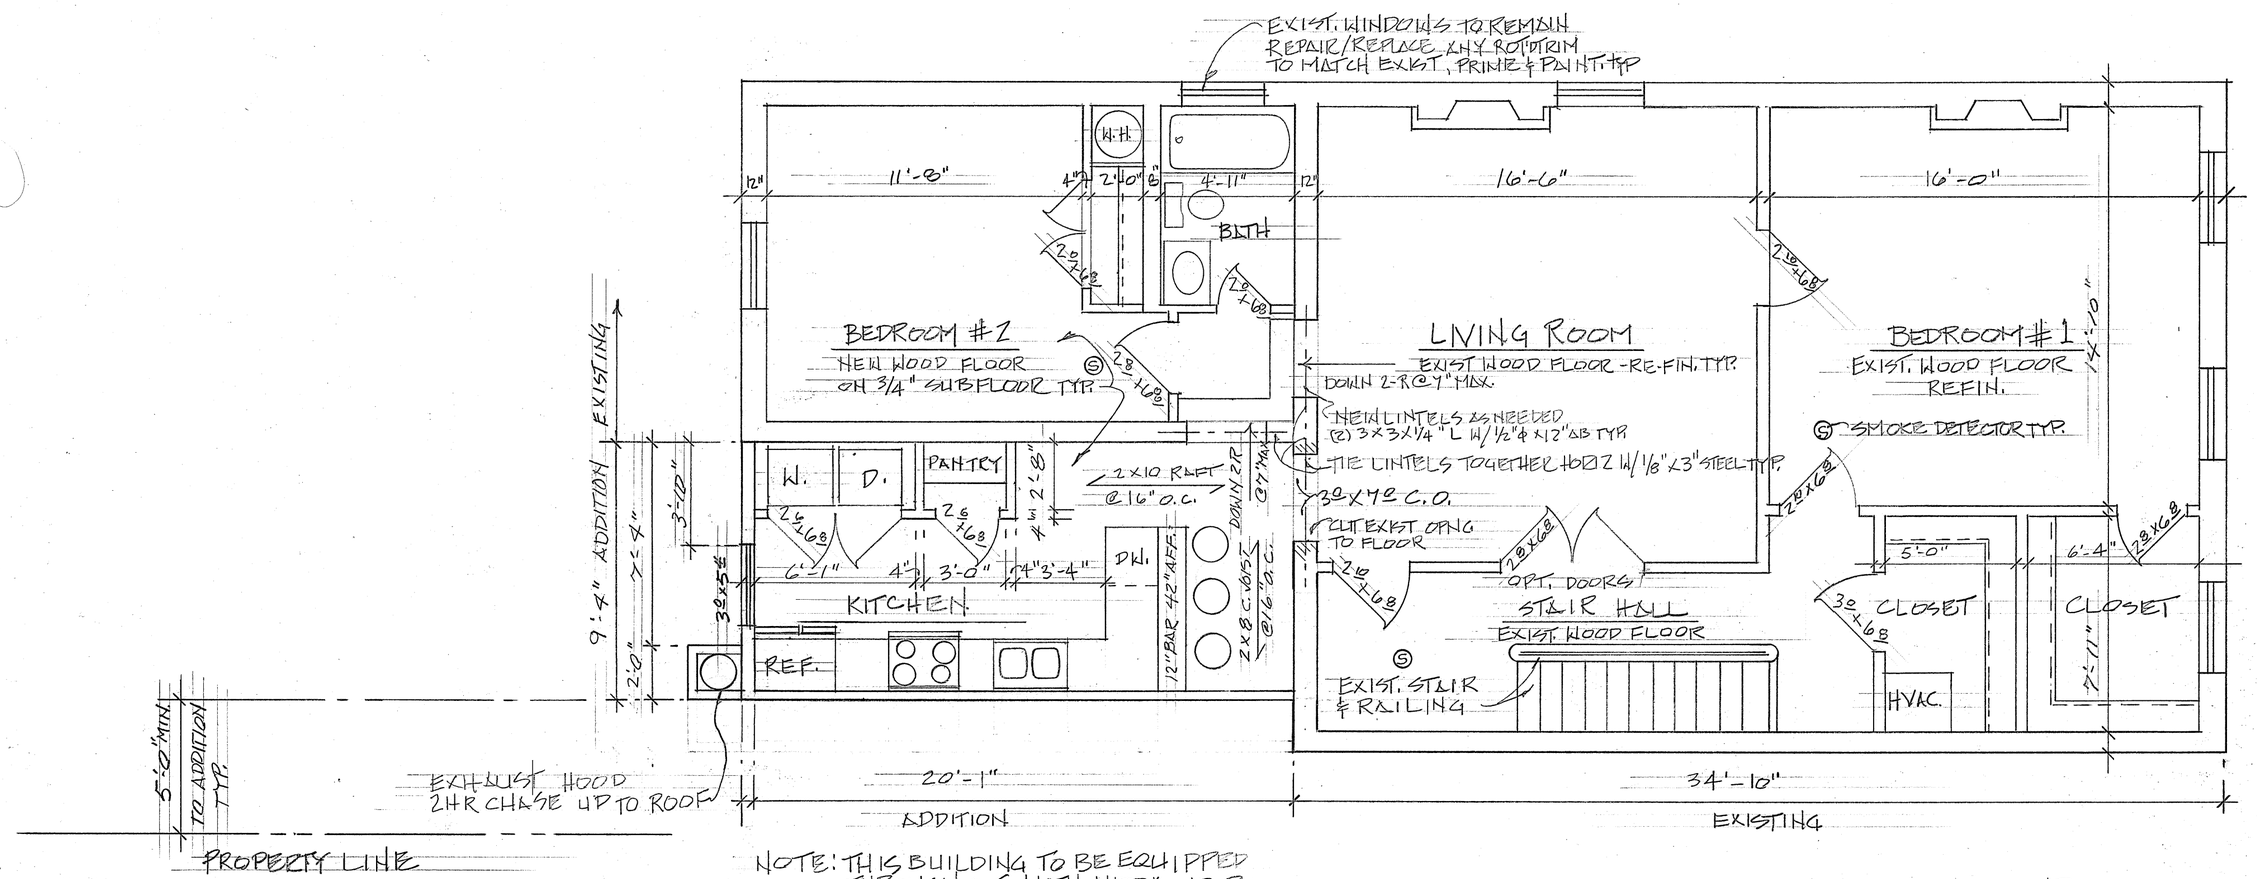

NOTE: THIS BUILDING TO BE EQUIPPED THROUGHOUT WITH NFPA 13R SPRINKLER SYSTEM TYP.

SECOND FLOOR PLAN

SCALE: 1/4" = 1'-0"

COMMONWEALTH OF VIRGINIA
11-18-12
STEPHEN V. DONAHUE
No. 6297
ARCHITECT

DONAHUE DESIGNS
P.O. BOX 1852
ASHLAND, VA. 23005
804-752-4974

DATE: 11-15-12
REVISED 1-07-13 SET BACK ℄
REVISED 1-20-13 WINDOW KITCHEN MATCH 1ST.

PERMIT SET

RESTAURANT & RESIDENTIAL
RENOVATION & ADDITIONS
618 NORTH 1ST STREET
RICHMOND, VIRGINIA

SHEET # 3. OF. 5.