

Beautiful Flex Building in the West End

Rare Acquisition Opportunity

EXCLUSIVE LISTING

FOR SALE



20 08
ONE SOUTH
COMMERCIAL

2575 HOMEVIEW DRIVE

RICHMOND, VA 23294

 **\$975,000**

PROPERTY HIGHLIGHTS

- ✓ **FULLY RENOVATED**
- ✓ **FULLY CONDITIONED WAREHOUSE**
- ✓ **CORNER UNIT**

CHRIS CORRADA | 804.833.7909
chris.corrada@onesouthcommercial.com



This flex condo is in beautiful condition and ready for an owner occupant to make it their home. Flex spaces like this do not come on the market often. Extremely convenient location in the heart of the west end near Parham and Broad.

The floor plan includes a reception/showroom area, private offices and a conditioned warehouse or work area.

The property is a condominium.

QUICK FACTS

ADDRESS | 2575 Homeview Drive,
Richmond, VA 23294

PID | 759-756-8555.006


ZONING | B-3C

LOT SIZE | 0.1 AC


GBA | 4,353SF

YEAR BUILT | 1999


SALE PRICE | \$975,000

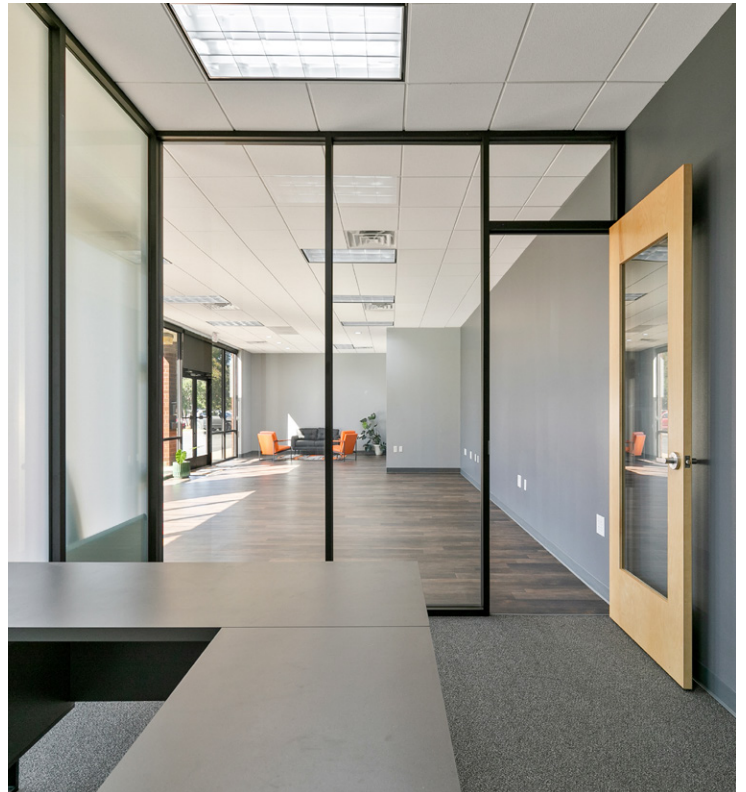



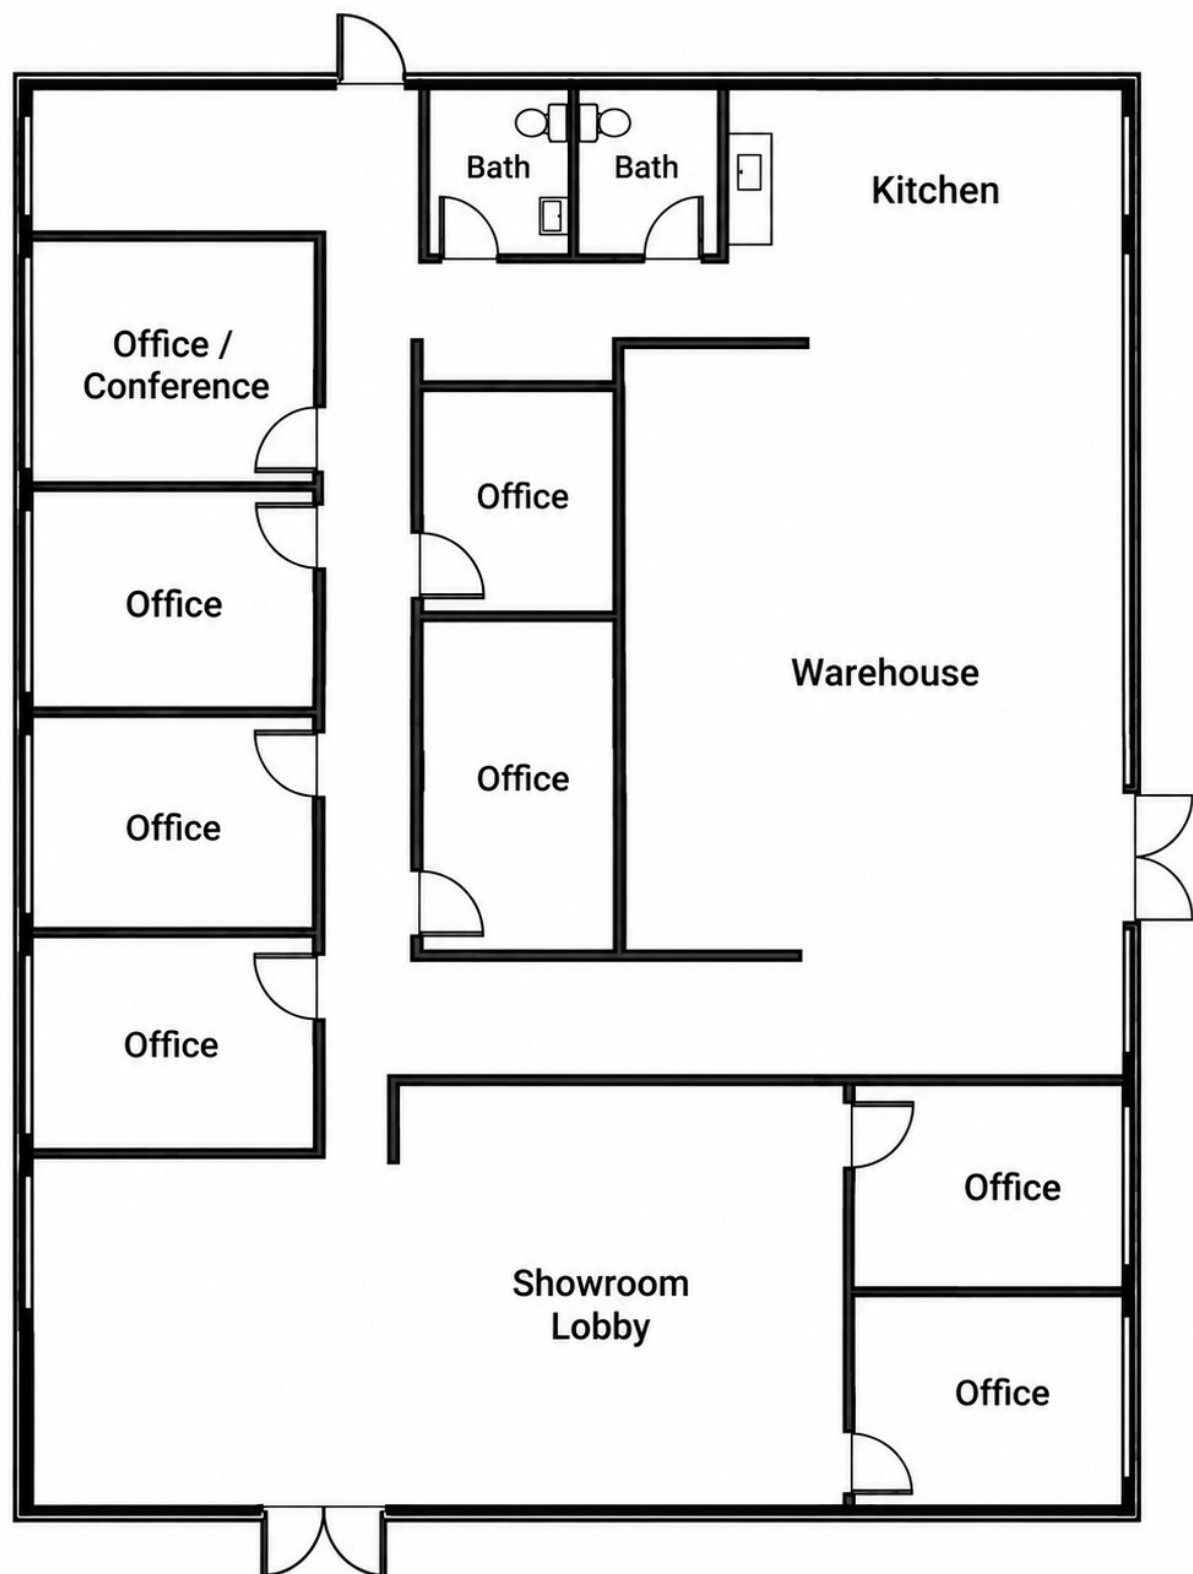

NOT TO SCALE

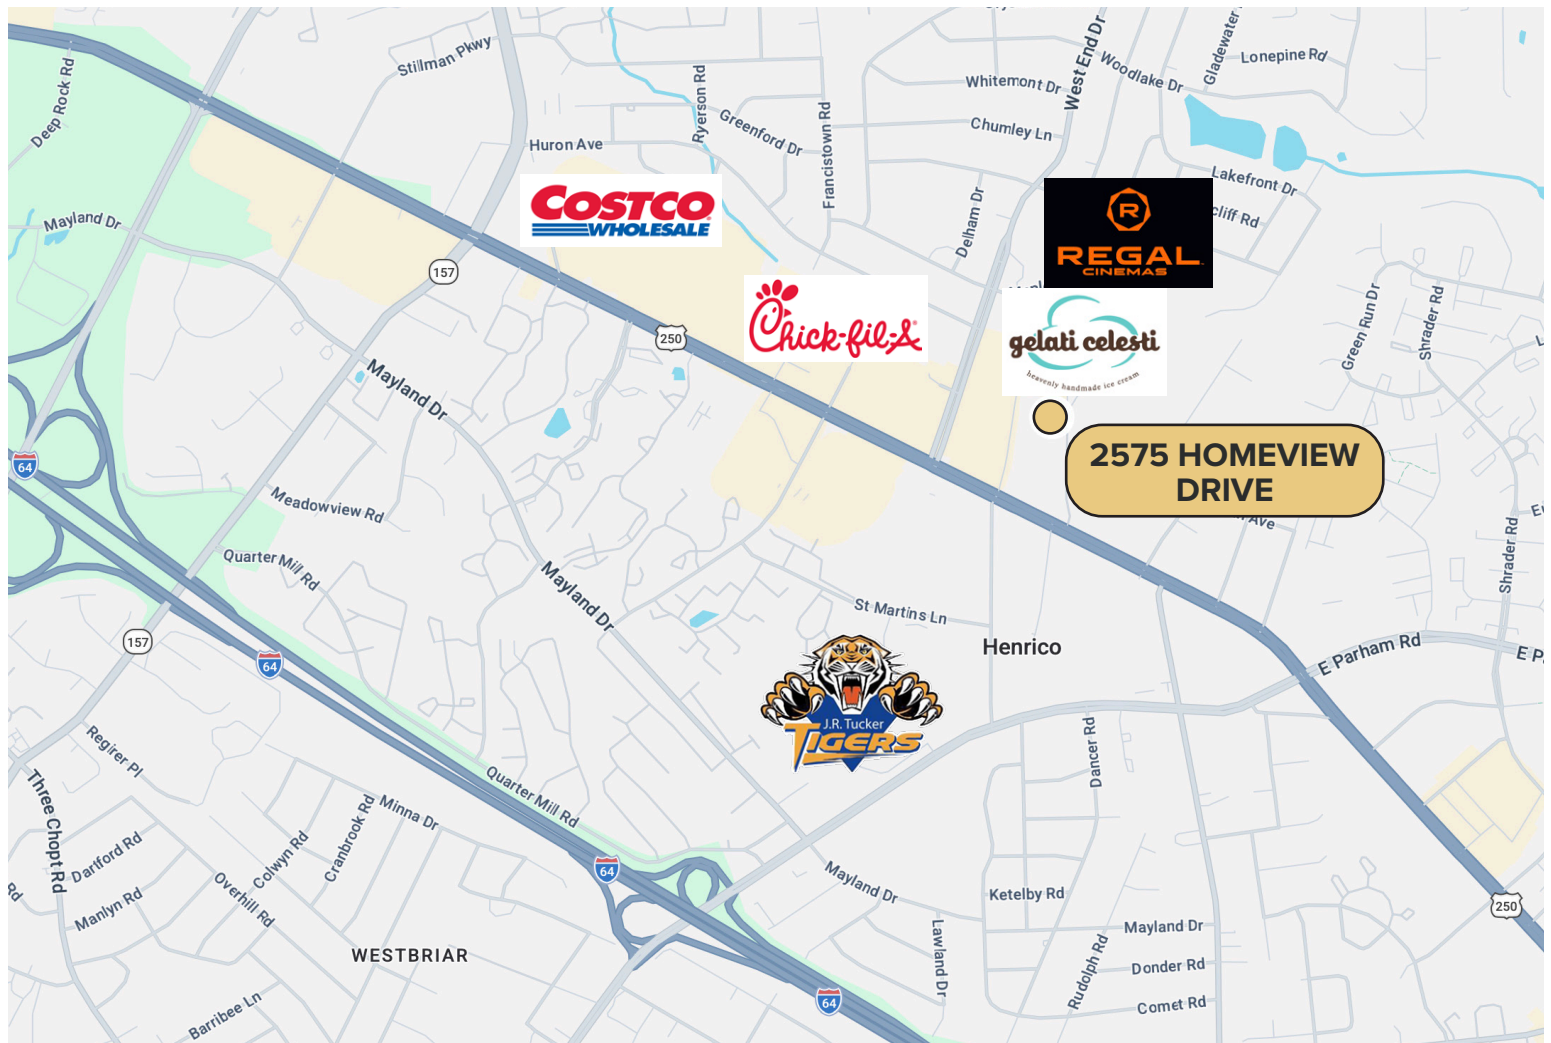

HENRICO COUNTY

A thriving business district surrounded by corporate offices, retail centers, and dining options, this area offers seamless connectivity to major highways and key commercial hubs. Known for its professional atmosphere and strong economic activity, it provides an ideal setting for businesses looking to establish or expand their presence. The surrounding infrastructure supports growth, accessibility, and convenience for employees and clients alike.



FOR MORE INFORMATION, CONTACT:

CHRIS CORRADA
804.833.7909
chris.corrada@onesouthcommercial.com



2800 PATTERSON AVENUE | SUITE 200, RICHMOND, VA 23221 | ONESOUTHCOMMERCIAL.COM